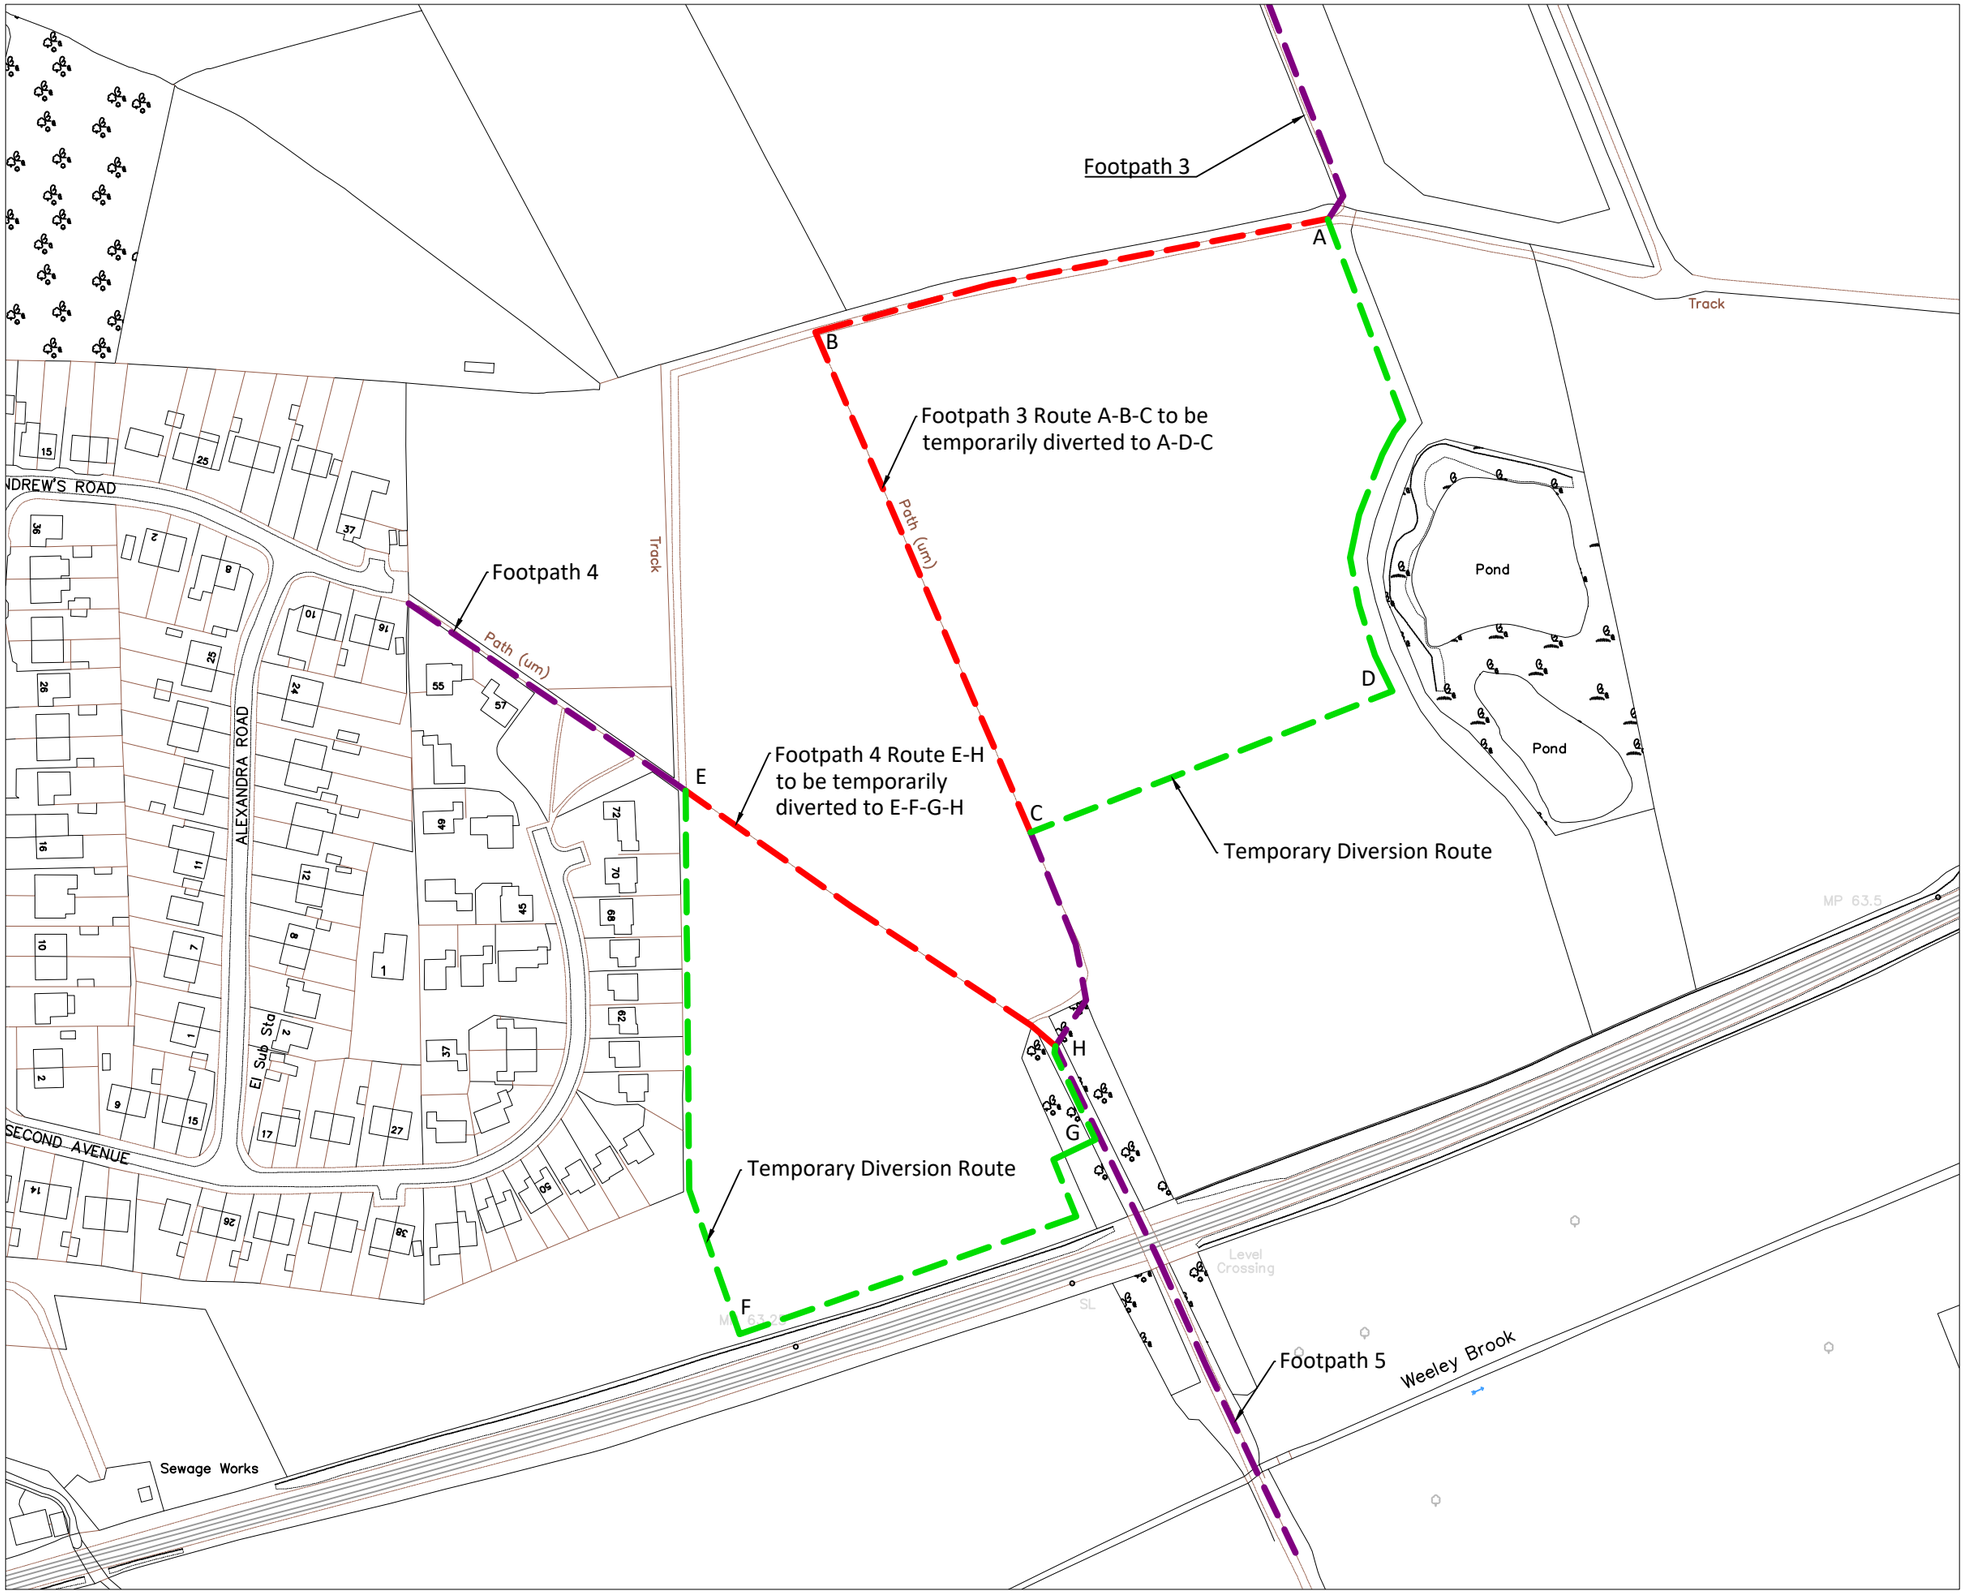

NORTH
Indicative

ROSE

CLIENT Rose Builders Ltd	
PROJECT Land south of Thorpe Road Weeley Essex CP16 9AJ	
DRAWING TITLE Temporary Footpath Diversion	
JOB NO.	D940
DATE	08/07/2024
SCALES	1:2000
DRAWN BY	WV
CHECKED BY	
DWG NO.	D940-OS-007
SHEET NO.	1

© Copyright Rose Builders Limited

Original Size – A3